EXHIBIT F, LANDSCAPE PLAN

NOTE: SEE ENGINEERING DOCUMENTS FOR PATHWAY ALIGNMENT AND MOUNDING

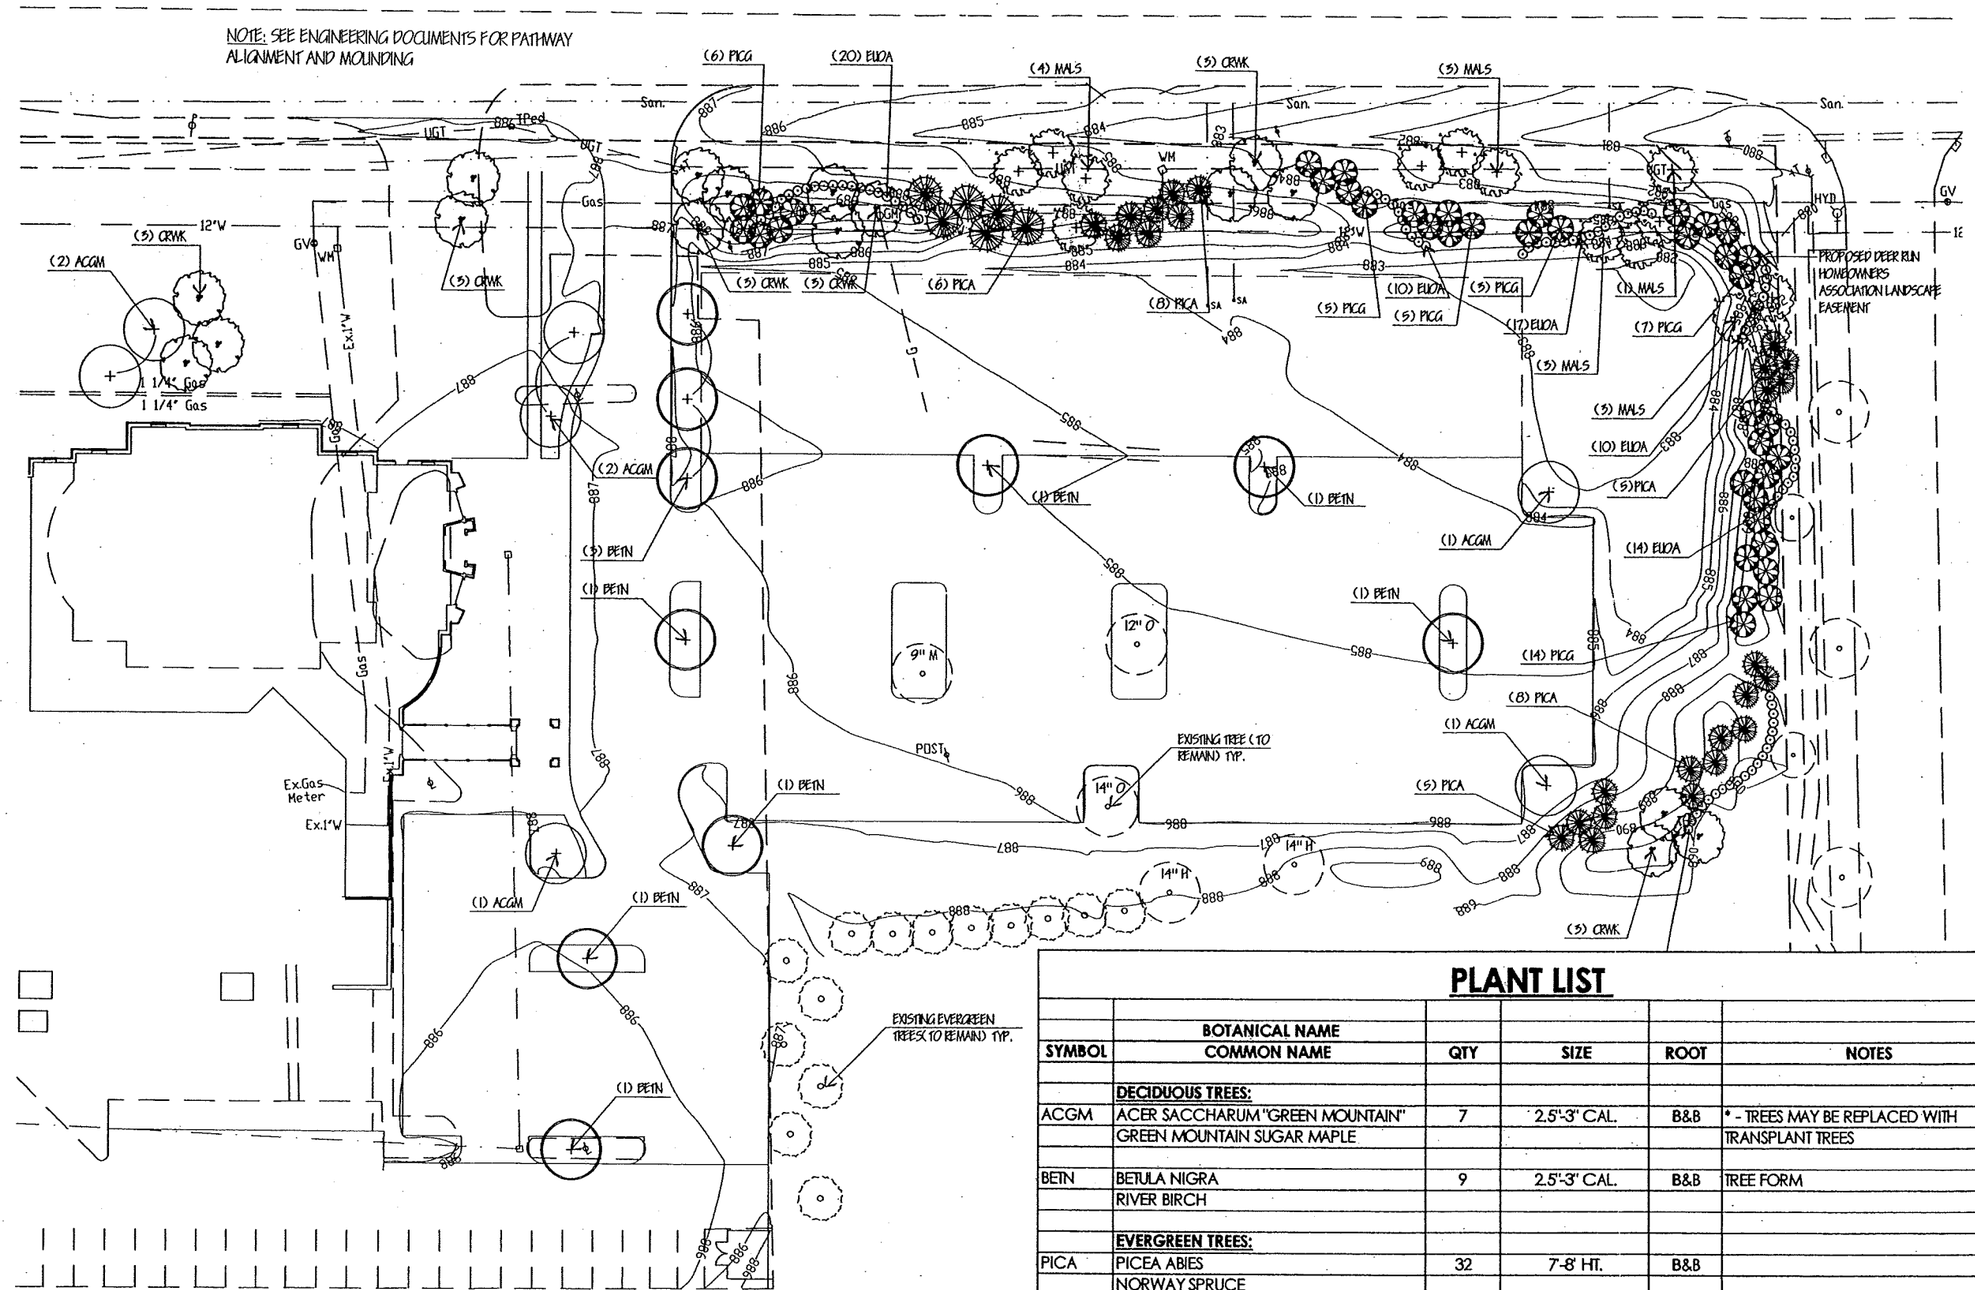

PLANT LIST

SYMBOL	BOTANICAL NAME / COMMON NAME	QTY	SIZE	ROOT	NOTES
	DECIDUOUS TREES:				
ACGM	ACER SACCHARUM "GREEN MOUNTAIN"	7	2.5"-3" CAL.	B&B	* - TREES MAY BE REPLACED WITH
	GREEN MOUNTAIN SUGAR MAPLE				TRANSPLANT TREES
BETN	BETULA NIGRA	9	2.5"-3" CAL.	B&B	TREE FORM
	RIVER BIRCH				
	EVERGREEN TREES:				
PICA	PICEA ABIES	32	7'-8' HT.	B&B	
	NORWAY SPRUCE				
PICG	PICEA GLAUCA	40	7'-8' HT.	B&B	
	WHITE SPRUCE				
	ORNAMENTAL TREES:				
CRWK	CRATAEGUS VIRIDUS "WINTER KING"	18	2"-2.5" CAL.	B&B	TREE FORM
	WINTER KING HAWTHORN				
MALS	MALUS SP. "SNOWDRIFT"	14	2"-2.5" CAL.	B&B	TREE FORM
	"SNOWDRIFT" CRABAPPLE				
	SHRUBS				
EUOA	EUONYMUS ALATUS 'COMPACTUS'	91	#3 CONT.	CONT.	
	WINGED EUONYMUS				

SEAL

REVISIONS

POWELL UNITED METHODIST CHURCH
LANDSCAPE PLAN
POWELL, OHIO

EDA
EVERGREEN PLANNING ASSOCIATES, LLC.
1907 RIVER RD. DELAWARE, OHIO 43015 (740) 595-2797

This Document Shall Be
Review Only ☐
Bidding Only ☐
Construction Only ☐

SCALE: 1" = 30'

AUG 2003

LA-1