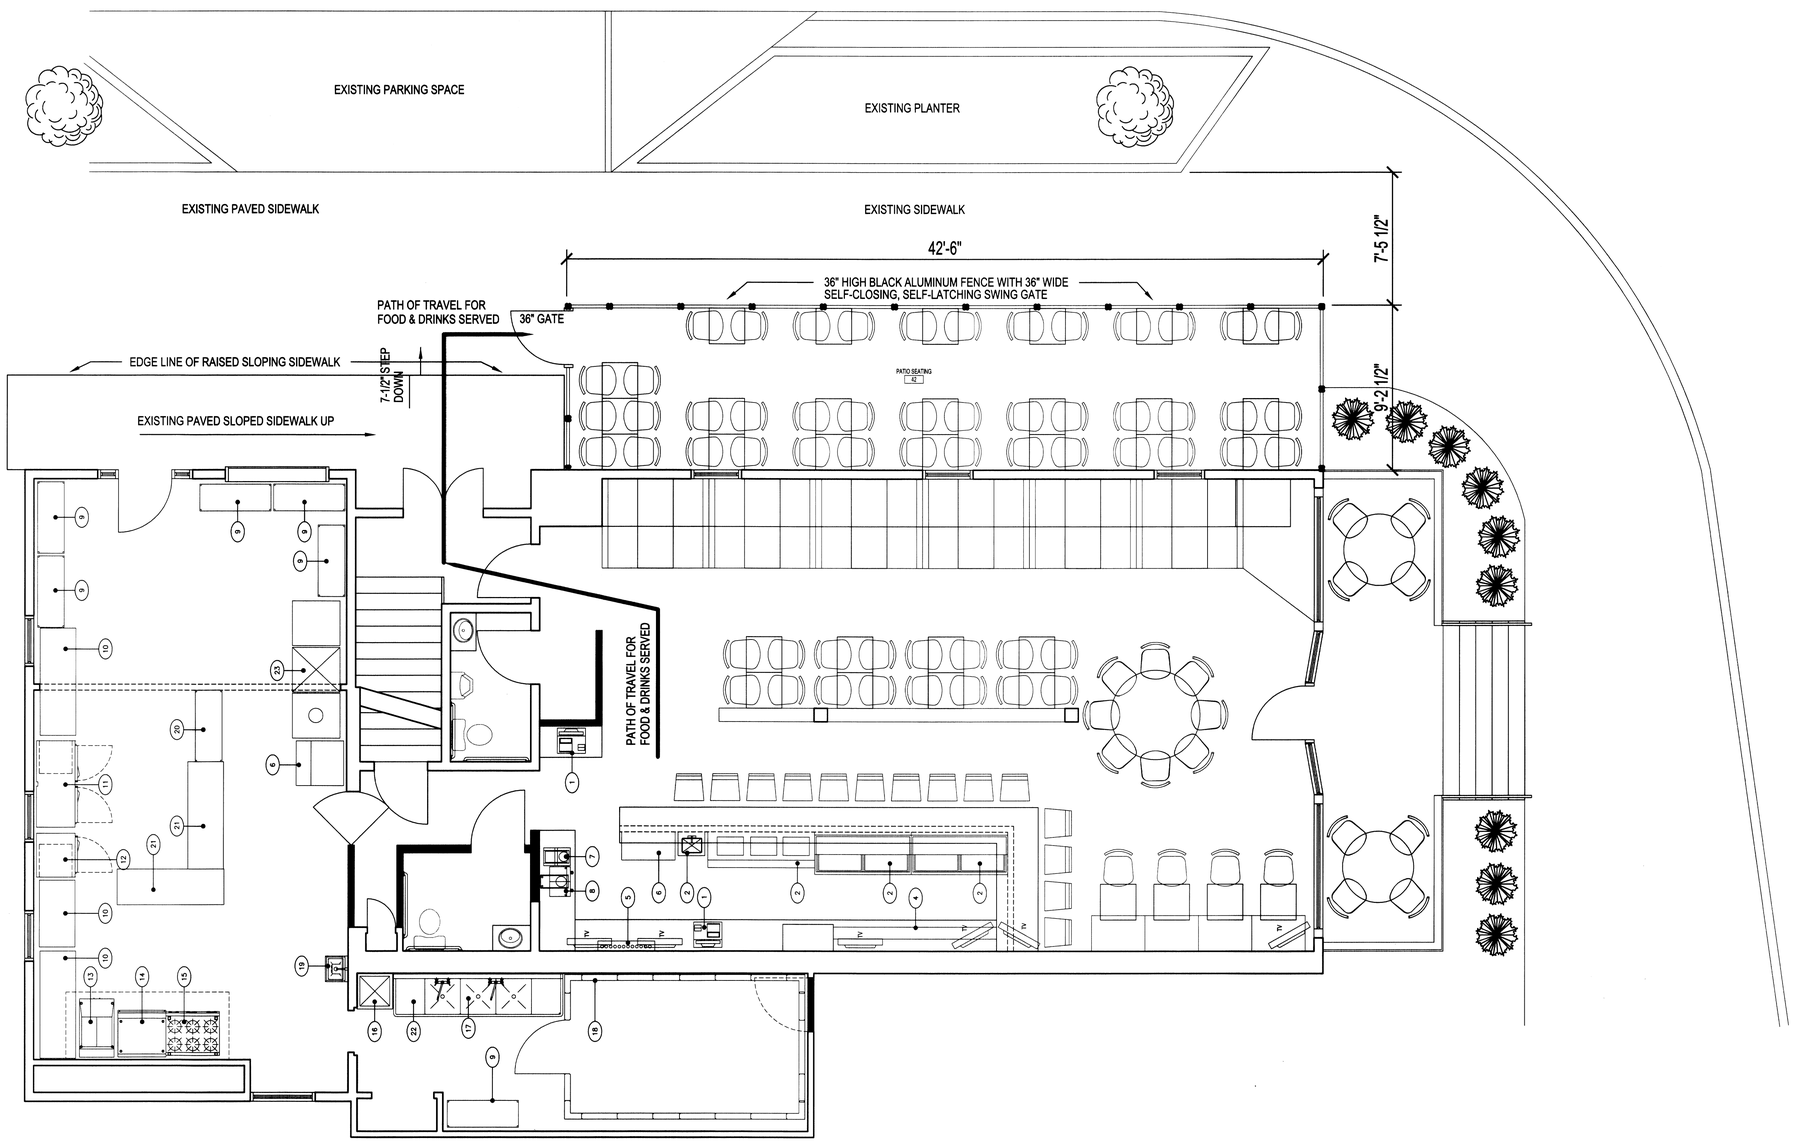

Patio Seating Plan 1 SP1
1/4"=1'-0"

N

0 2' 4' 8'
SCALE: 1/4" = 1'-0"

THE DRAWINGS PREPARED BY THE ARCHITECT FOR THIS PROJECT ARE INSTRUMENTS OF THE ARCHITECT'S SERVICE FOR USE SOLELY WITH RESPECT TO THIS PROJECT AND, THE ARCHITECT SHALL BE DEEMED THE AUTHOR OF THESE DOCUMNETS AND SHALL RETAIN ALL COMMON LAW, STATUTORY, AND OTHER RESERVED RIGHTS, INCLUDING THE COPYRIGHT.
COPYRIGHT 2010

PROJECT PHASE
- ☐ PRELIMINARY
- ☐ DESIGN DEVELOPMENT
- ☐ CONTRACT DOCUMENTS
- ☐ OWNER'S APPROVAL
- ■ PERMIT
- ☐ CONSTRUCTION

PROJECT NUMBER:

ISSUE DATE: 05.27.2010

REVISION	DATE	DESCRIPTION

OWNER:
George Stefanidis
193 Thurman Avenue
Columbus, Ohio 43206

PROJECT:
Easy Street Cafe
5 South Liberty Road
Powell, Ohio 43065

DESIGN PROFESSIONAL:
Asebrook & Co.
ARCHITECTS / INSPECTORS
www.asebrook.com
454 East Main Street Suite 236
Columbus, Ohio 43215
614.224.2300
fax: 614.233.5812

STATE OF OHIO
J. MICHAEL ASEBROOK
10044
REGISTERED ARCHITECTS

Patio Seating Plan

SP1