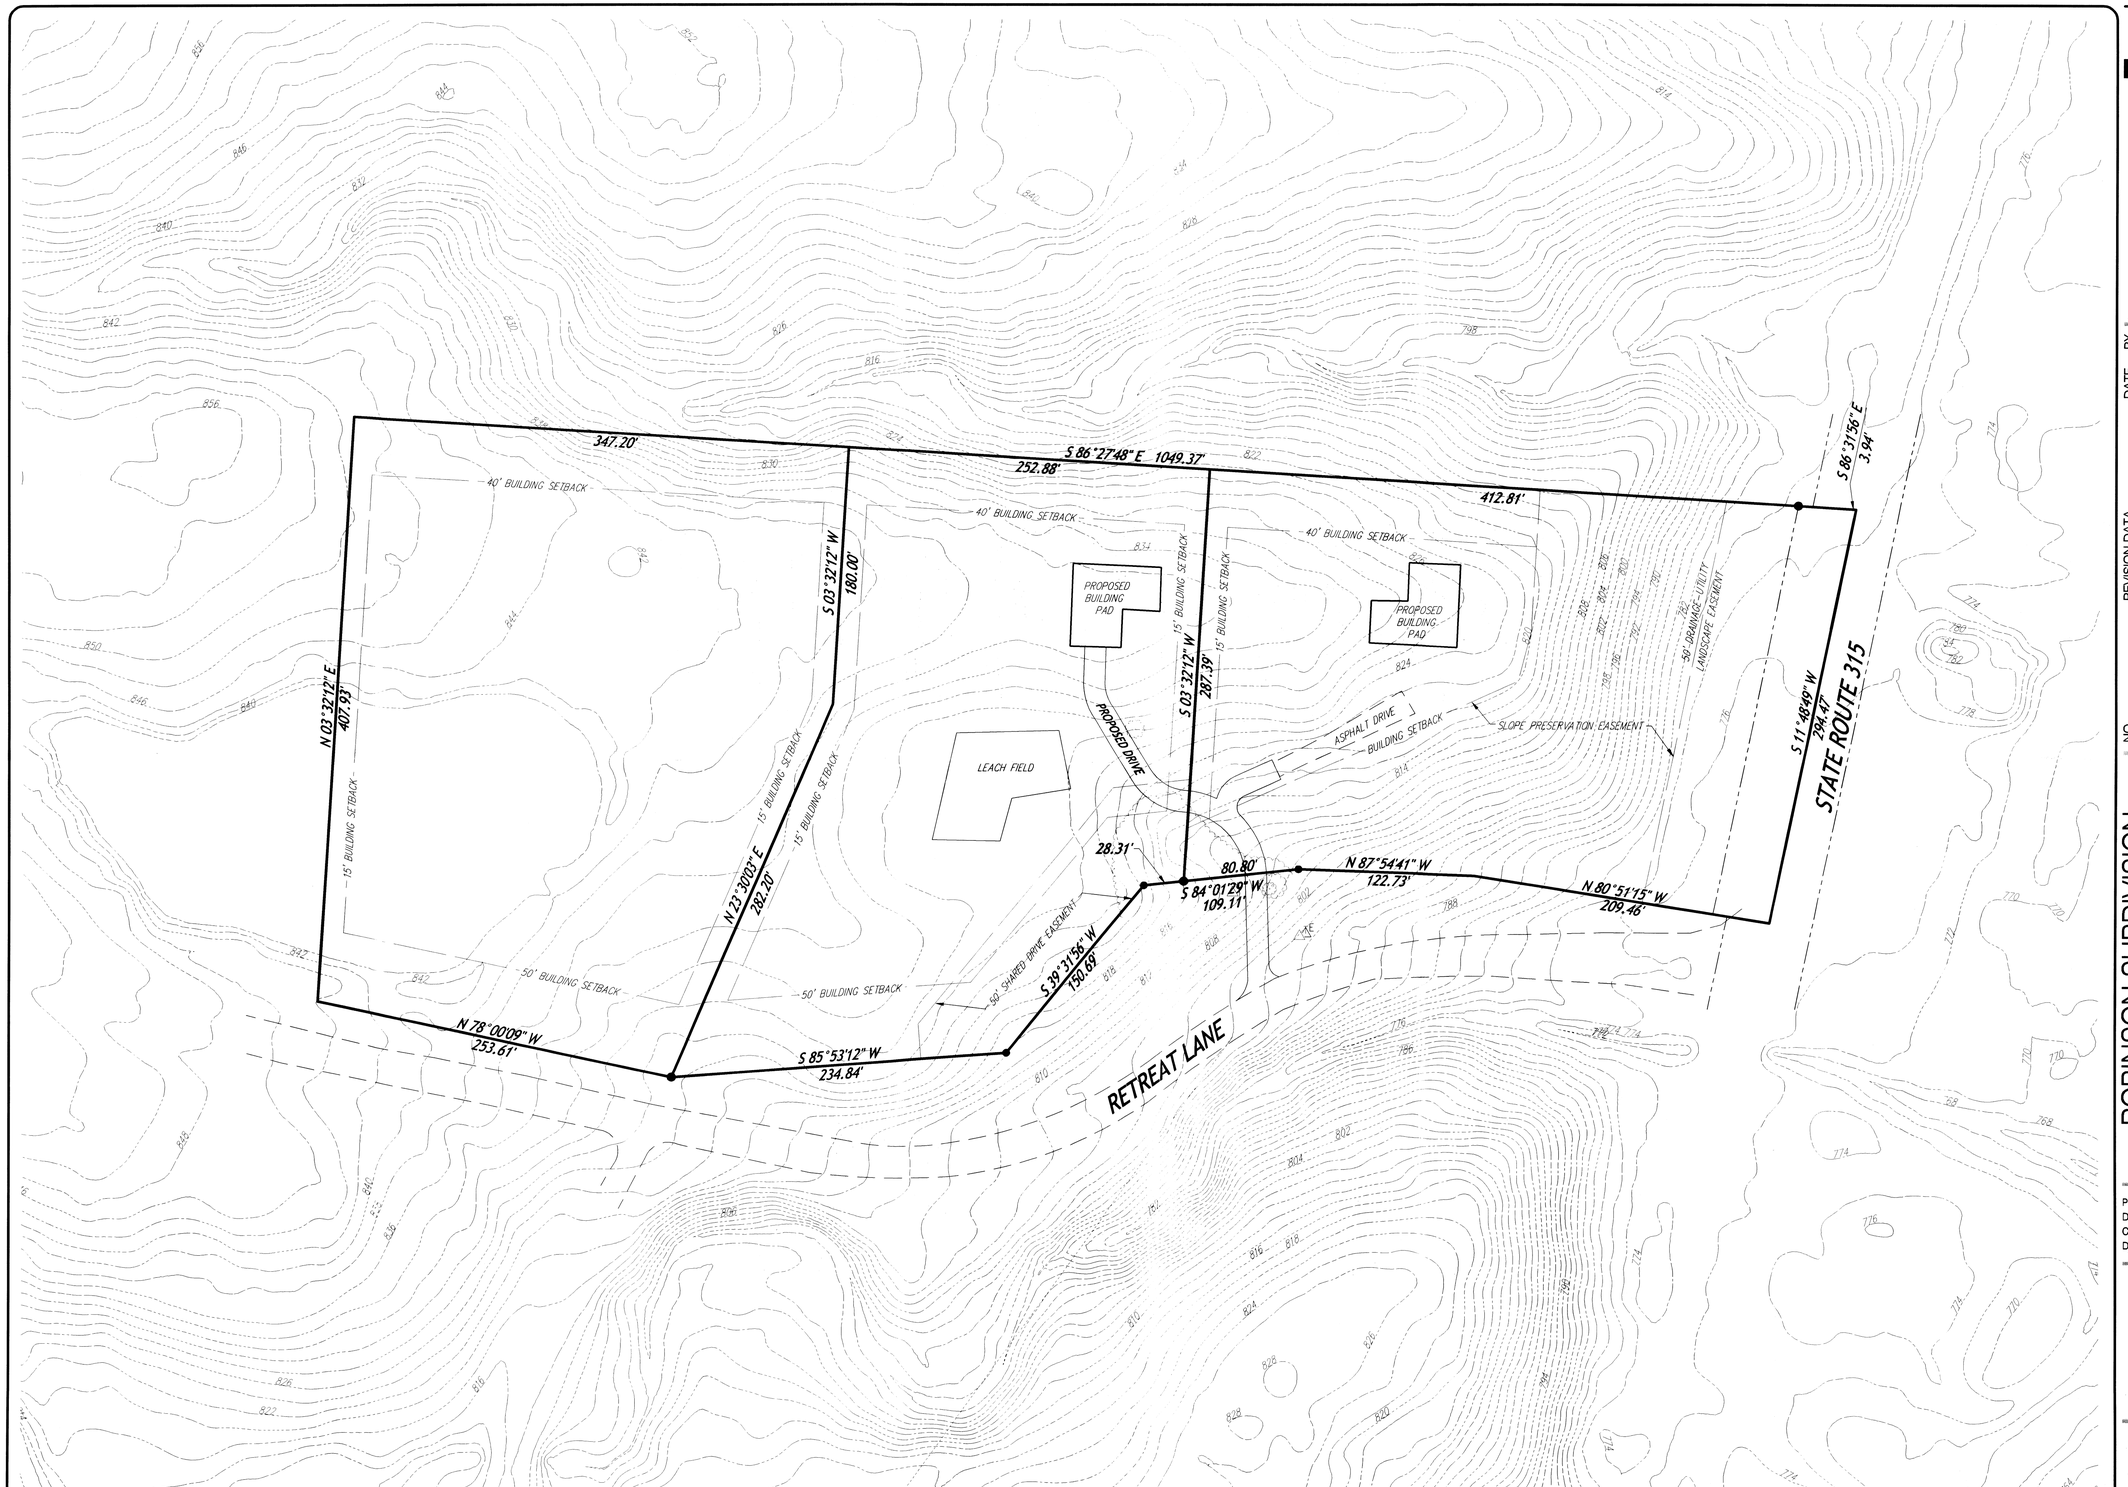

CITY OF POWELL
MINUTES OF 10-8-2008
EXHIBIT E

Floyd Browne Group
Central Ohio
740.363.6792
740.363.6536 fax
800.325.7647
Solutions for Your World
www.FloydBrowne.com

NORTH

0 50 100
GRAPHIC SCALE IN FEET

NO.	REVISION DATA	DATE	BY

☐ PERMIT ☐ PROGRESS ☐ BID ☐ CONSTRUCTION ☐ RECORD

ROBINSON SUBDIVISION
VILLAGE OF POWELL
DELAWARE COUNTY

PROJECT NO.:	10-04085
DRAWN BY:	K.A.S.
CHECKED BY:	M.A.S.
DATE ISSUED:	AUGUST 19, 2008

PROPOSED DRIVEWAY LAYOUT

J:\PROJECTS\ROBINSON, ROGER\10-04085\SRVY\DWGS-DOCS\SRVY-TEMP-TOPO.DWG - 8/19/2008 1:36:54 PM